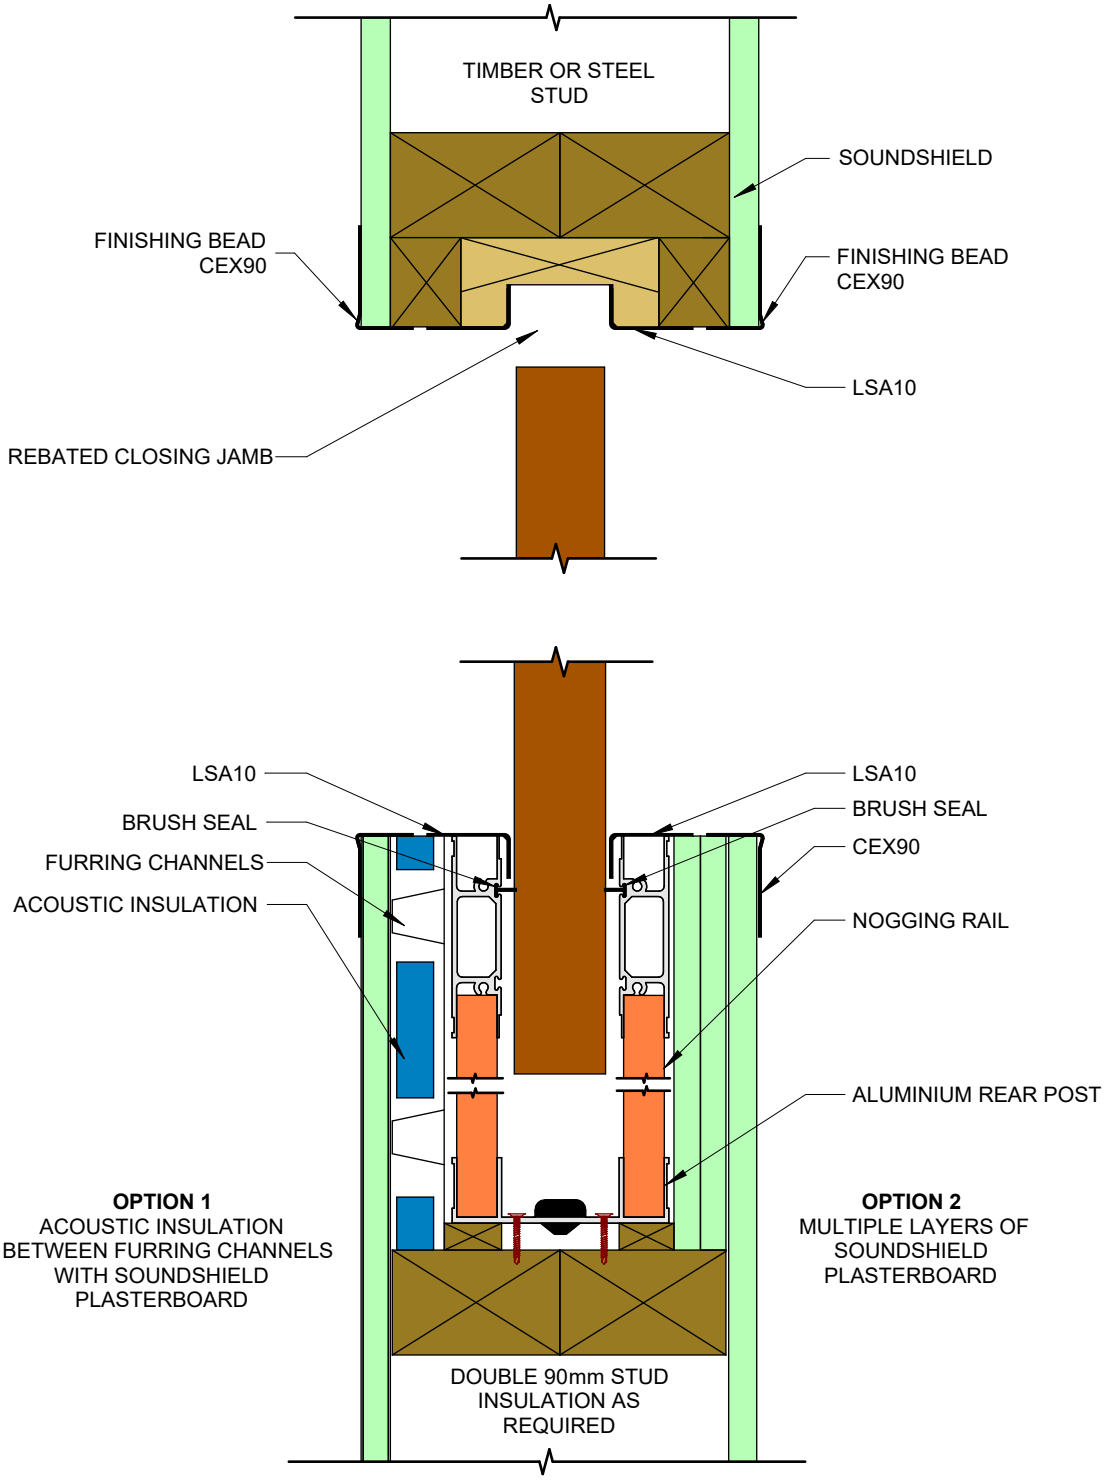



COLOUR LEGEND

- WALL PLASTERBOARD
- CEILING PLASTERBOARD
- ALUMINIUM EXTRUSION
- TIMBER ARCHITRAVES/JAMBS
- SOUNDSHEILD PLASTERBOARD
- CONCRETE SLAB
- TIMBER PACKER/STUDS
- NOGGING RAIL
- **TIMBER (SUPPLIED)**
- DOOR
- GLASS

IMPROVING CAVITY SLIDER ACOUSTIC PERFORMANCE

METINNO

Sheet No.
A101

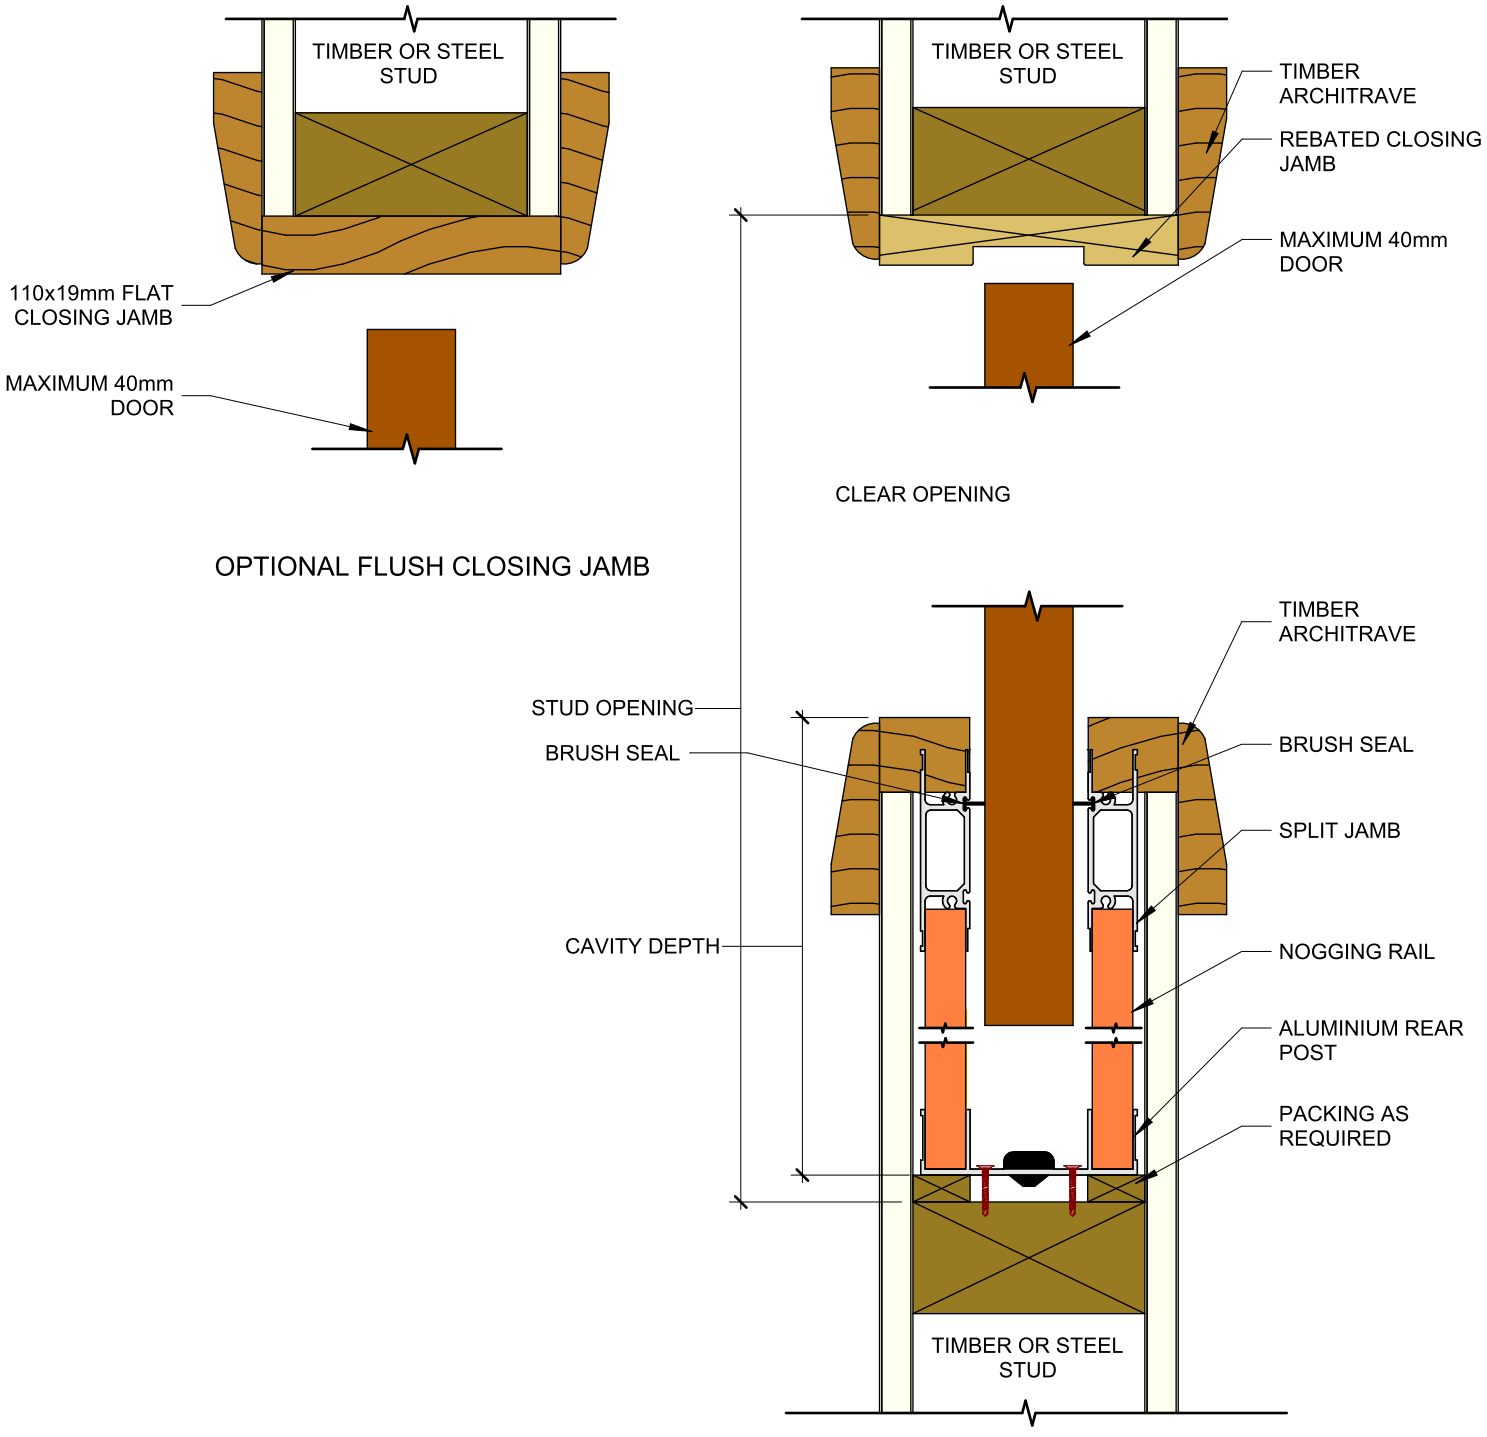


COLOUR LEGEND

- WALL PLASTERBOARD
- CEILING PLASTERBOARD
- ALUMINIUM EXTRUSION
- TIMBER ARCHITRAVES/JAMBS
- SOUNDSHEILD PLASTERBOARD
- CONCRETE SLAB
- TIMBER PACKER/STUDS
- NOGGING RAIL
- **TIMBER (SUPPLIED)**
- DOOR
- GLASS


METINNO ARCHILINE CAVITY SLIDER UNIT

METINNO

Sheet No.
A102

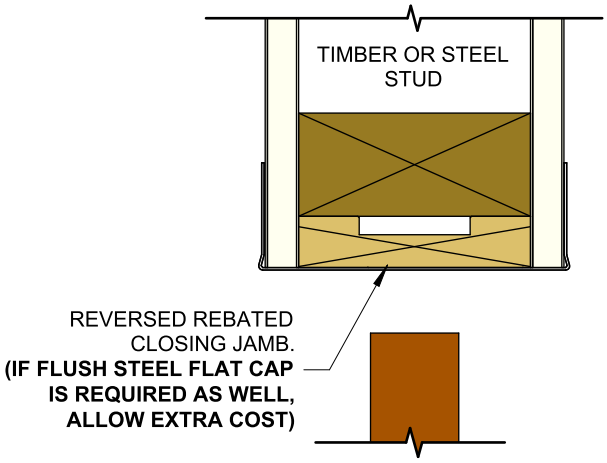

OPTIONAL FLUSH CLOSING JAMB

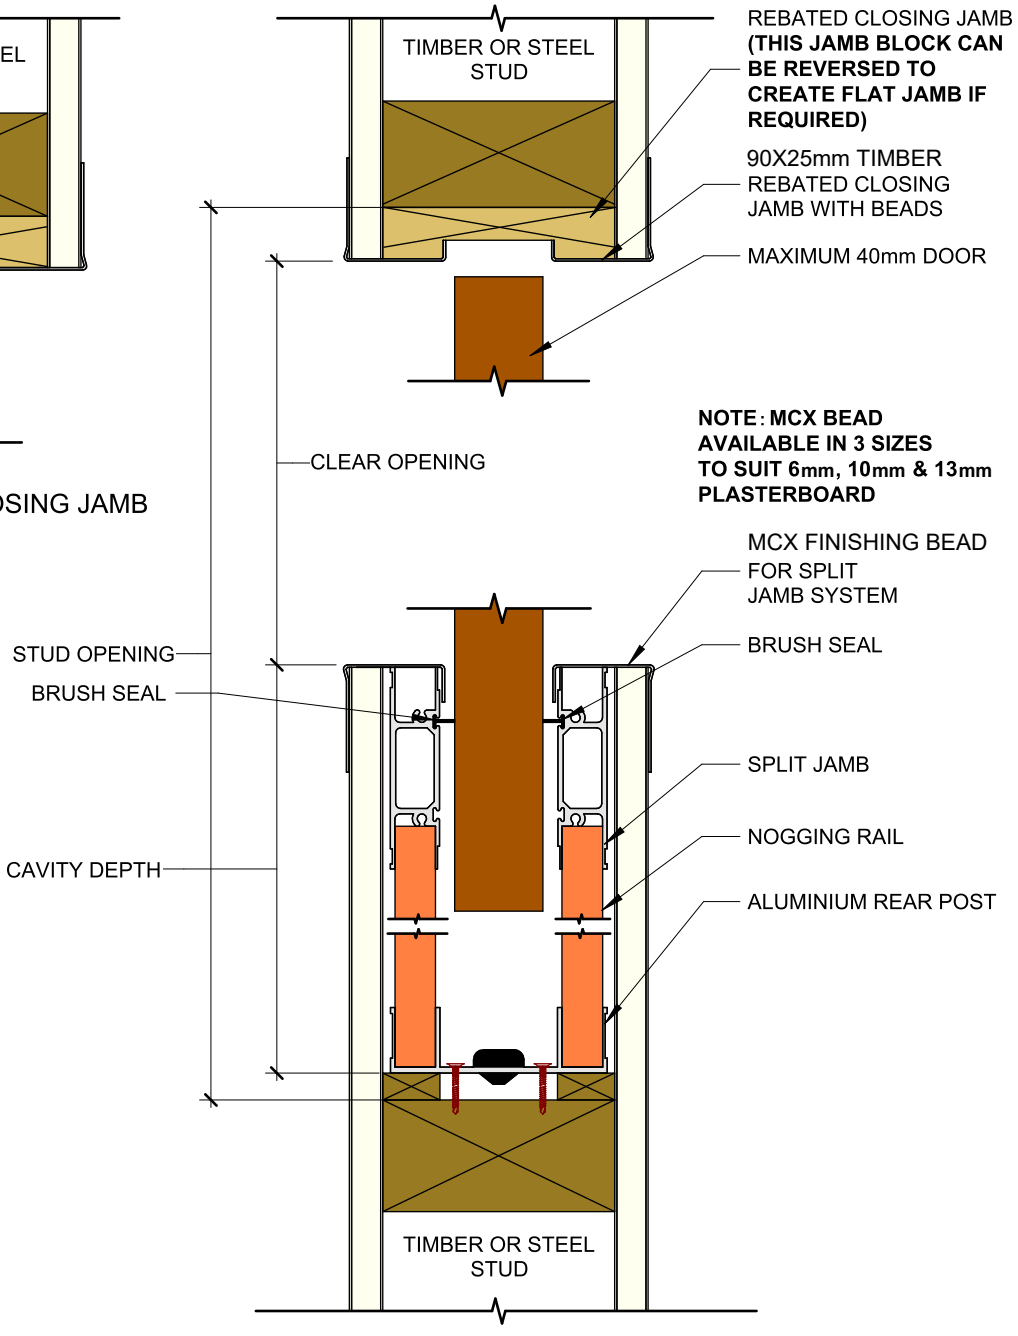


COLOUR LEGEND

- WALL PLASTERBOARD
- CEILING PLASTERBOARD
- ALUMINIUM EXTRUSION
- TIMBER ARCHITRAVES/JAMBS
- SOUNDSHEILD PLASTERBOARD
- CONCRETE SLAB
- TIMBER PACKER/STUDS
- NOGGING RAIL
- **TIMBER (SUPPLIED)**
- DOOR
- GLASS


METINNO FLUSHLINE CAVITY SLIDER UNIT

METINNO

Sheet No.
A103

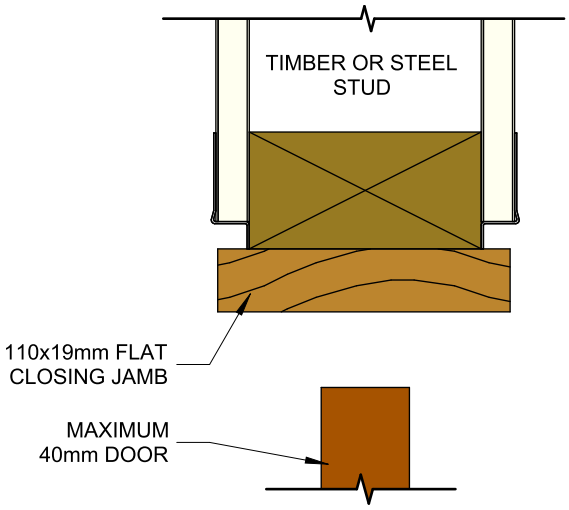

OPTIONAL FLUSH CLOSING JAMB

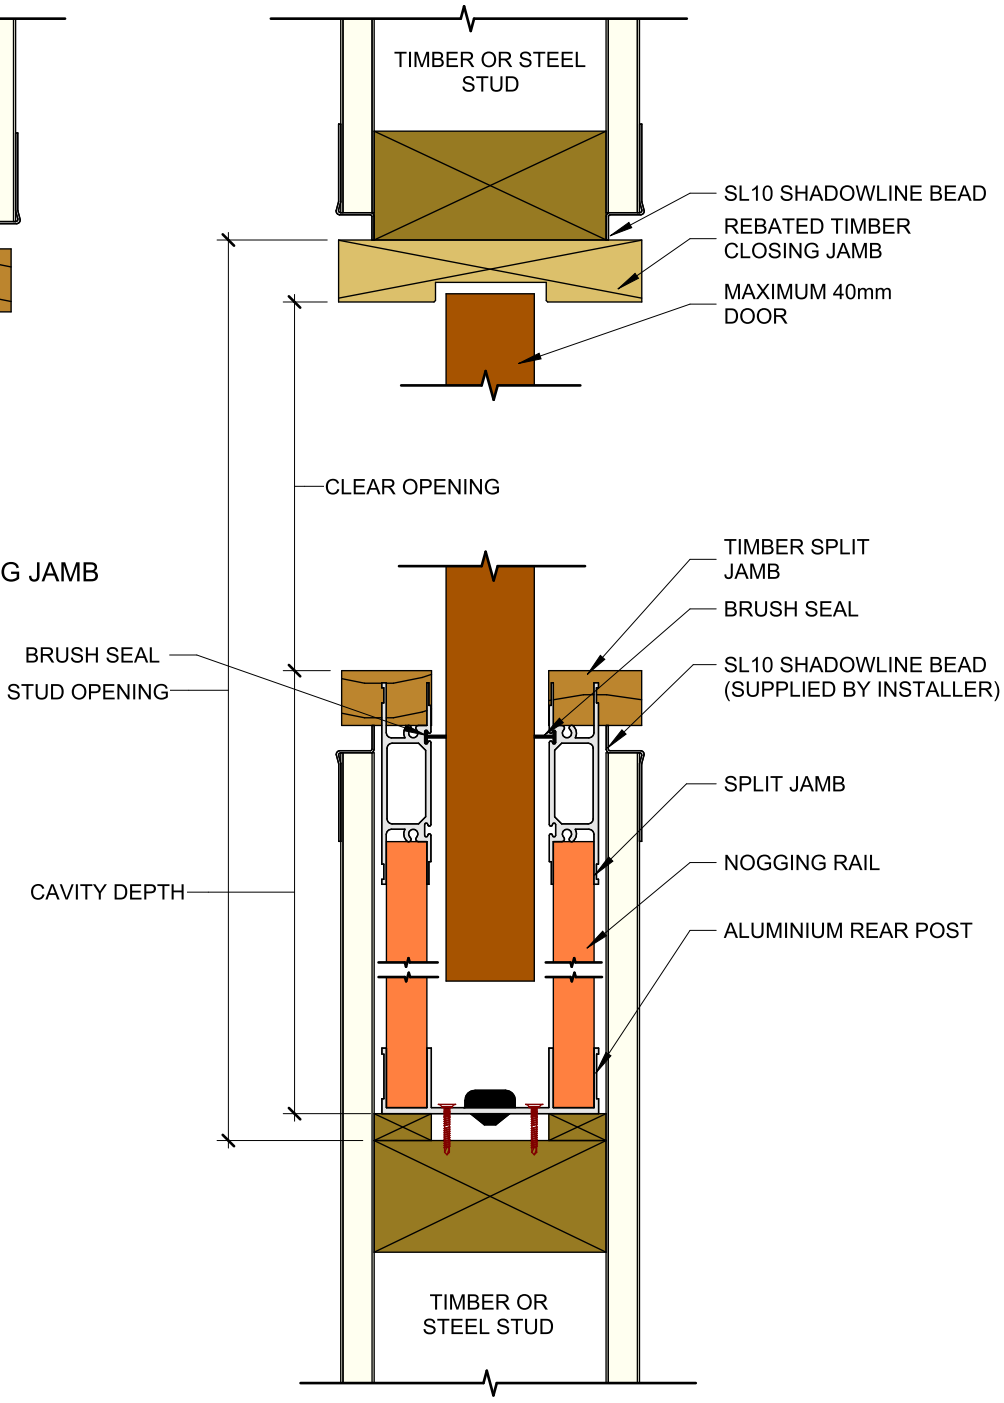

COLOUR LEGEND


WALL PLASTERBOARD	TIMBER ARCHITRAVES/JAMBS	TIMBER PACKER/STUDS	DOOR
CEILING PLASTERBOARD	SOUNDSHEILD PLASTERBOARD	NOGGING RAIL	GLASS
ALUMINIUM EXTRUSION	CONCRETE SLAB	**TIMBER (SUPPLIED)**	

METINNO SHADOWLINE CAVITY SLIDER UNIT


METINNO

Sheet No.
A104

Metinno Archiline Wall Above Detail

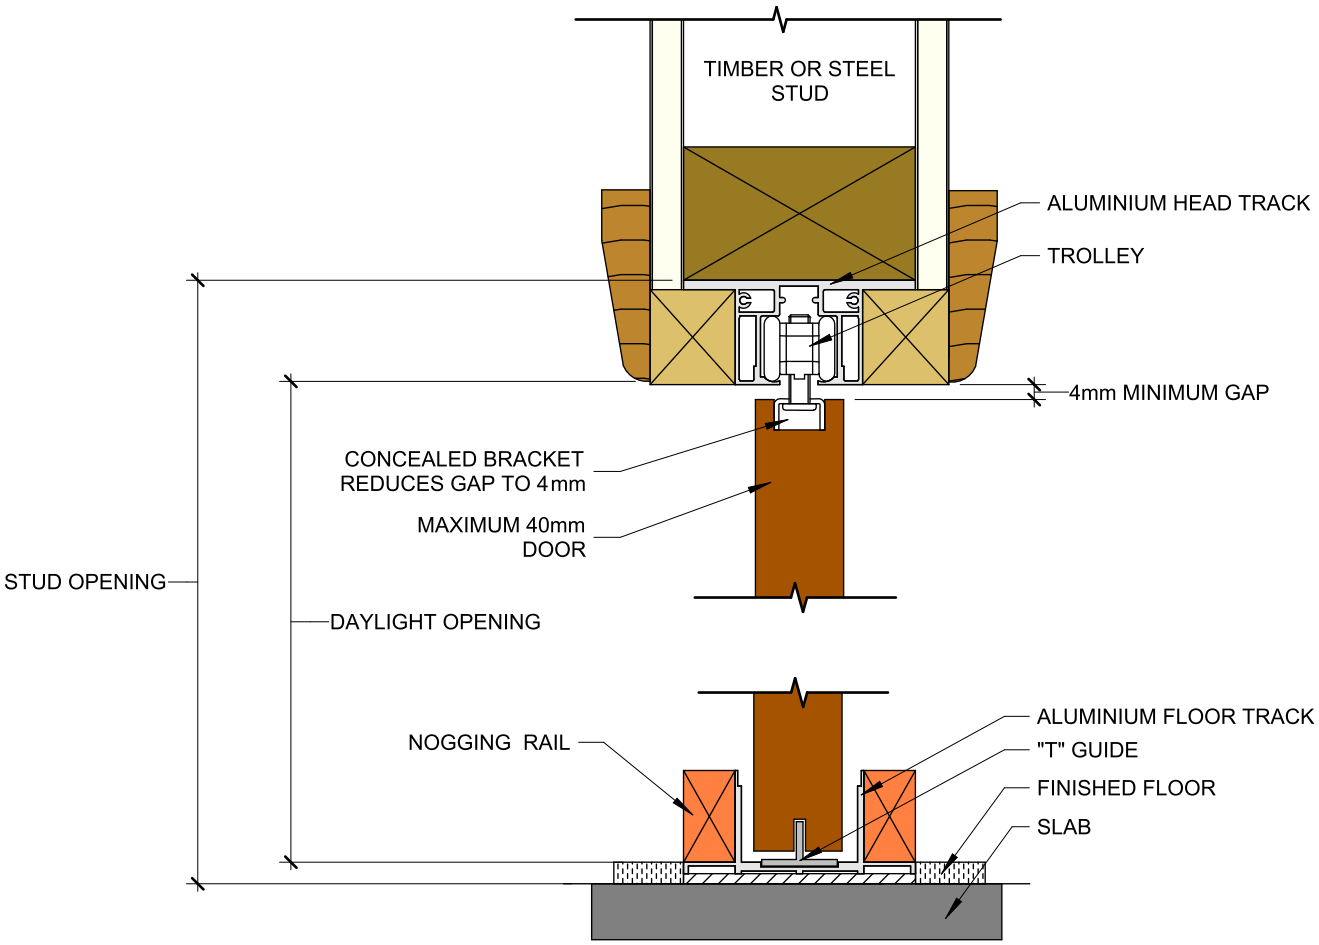

Metinno Archiline Full Height Detail

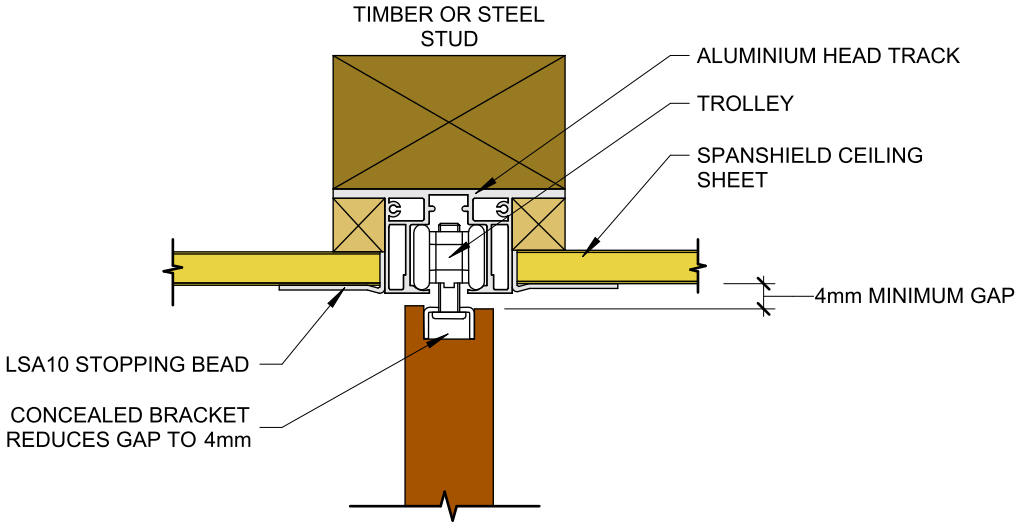

COLOUR LEGEND


- WALL PLASTERBOARD
- CEILING PLASTERBOARD
- ALUMINIUM EXTRUSION
- TIMBER ARCHITRAVES/JAMBS
- SOUNDSHEILD PLASTERBOARD
- CONCRETE SLAB
- TIMBER PACKER/STUDS
- NOGGING RAIL
- **TIMBER (SUPPLIED)**
- DOOR
- GLASS

METINNO ARCHILINE CAVITY SLIDER UNIT


METINNO

Sheet No.
A105

Metinno Flushline Wall Above Detail

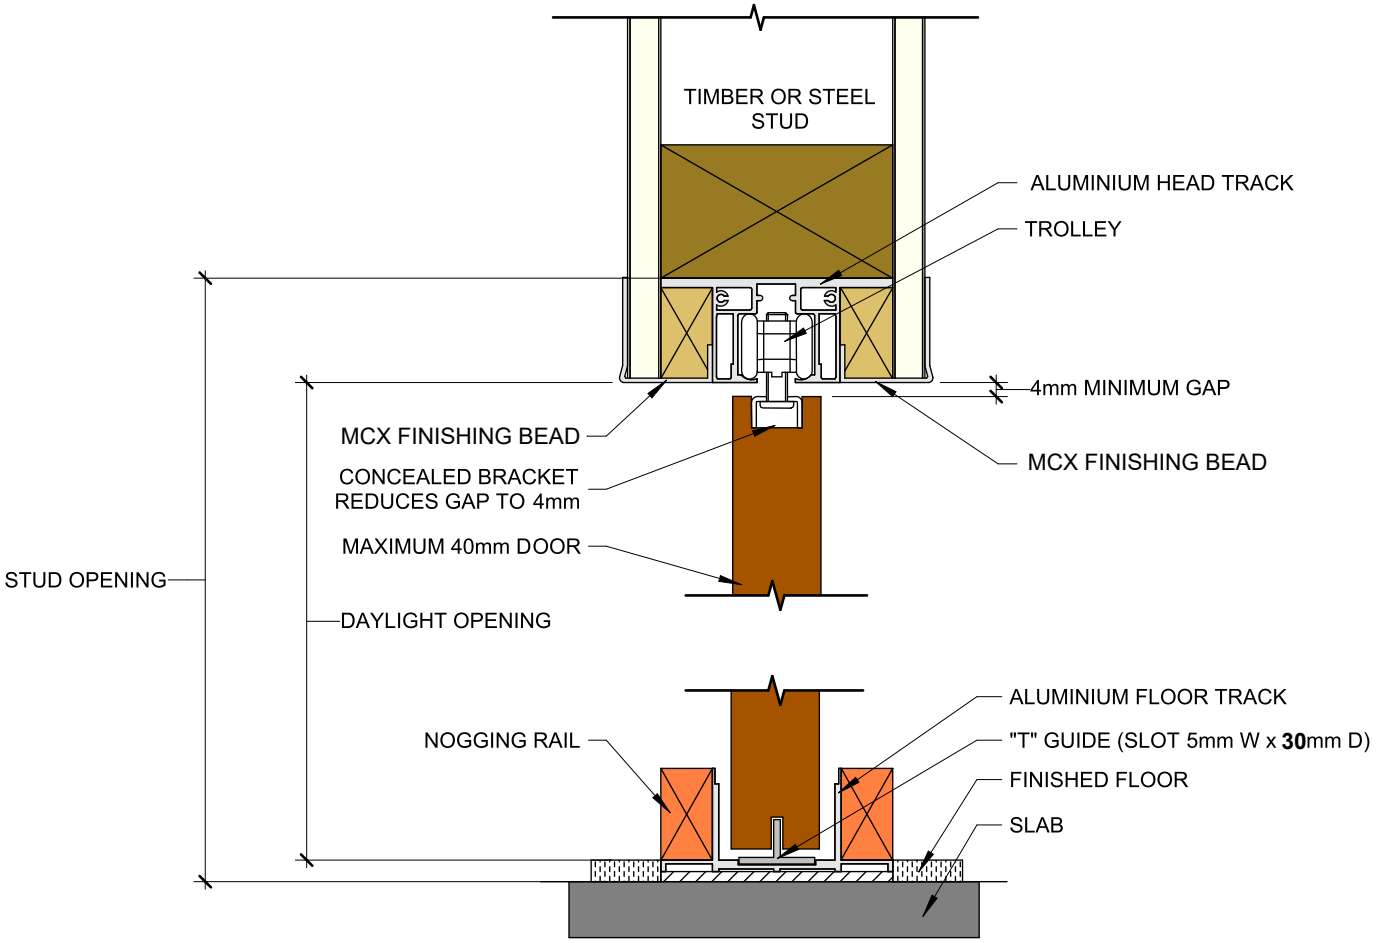

Metinno Flushline Full Height Detail

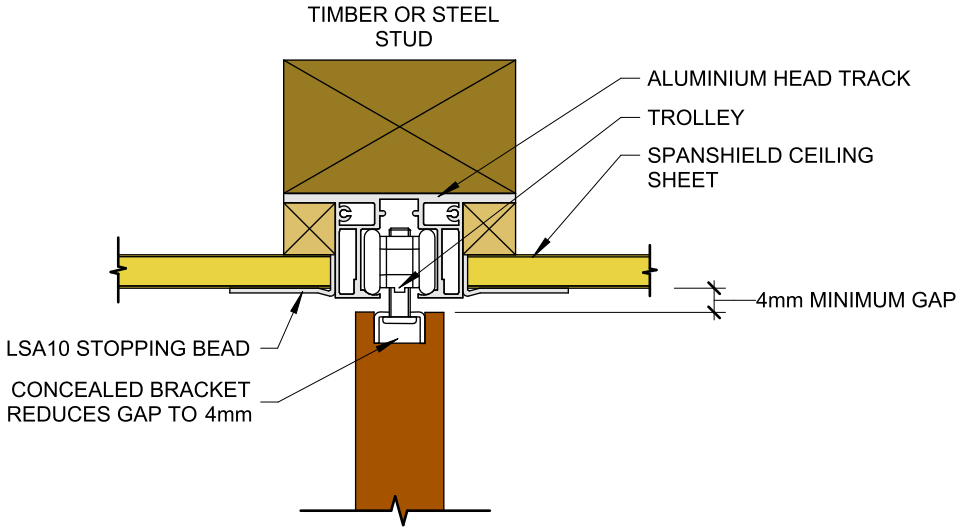

COLOUR LEGEND


- WALL PLASTERBOARD
- CEILING PLASTERBOARD
- ALUMINIUM EXTRUSION
- TIMBER ARCHITRAVES/JAMBS
- SOUNDSHEILD PLASTERBOARD
- CONCRETE SLAB
- TIMBER PACKER/STUDS
- NOGGING RAIL
- **TIMBER (SUPPLIED)**
- DOOR
- GLASS

METINNO FLUSHLINE CAVITY SLIDER UNIT


METINNO

Sheet No.
A106

Metinno Flushline Different Ceiling Heights Wall Above Detail

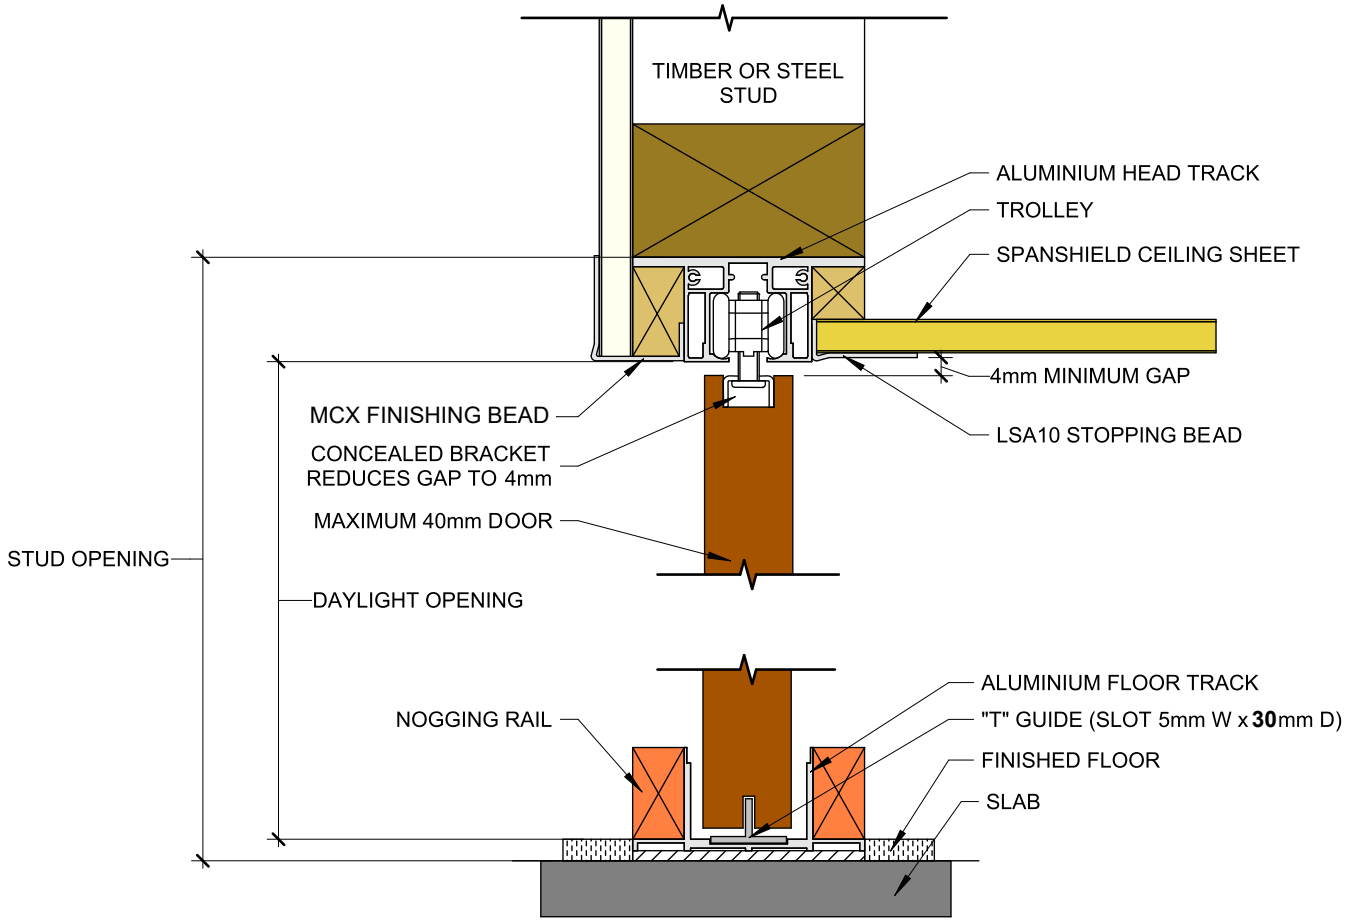

Metinno Flushline Track Below Ceiling Full Height Detail

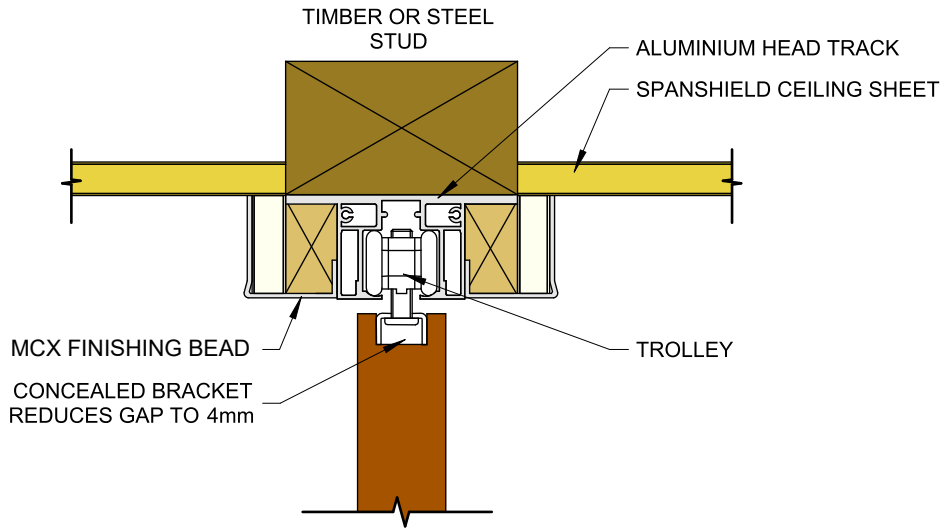

COLOUR LEGEND


WALL PLASTERBOARD	TIMBER ARCHITRAVES/JAMBS	TIMBER PACKER/STUDS	DOOR
CEILING PLASTERBOARD	SOUNDSHEILD PLASTERBOARD	NOGGING RAIL	GLASS
ALUMINIUM EXTRUSION	CONCRETE SLAB	**TIMBER (SUPPLIED)**	

METINNO FLUSHLINE CAVITY SLIDER UNIT


METINNO

Sheet No.
A107

Metinno Shadowline Wall Above Detail

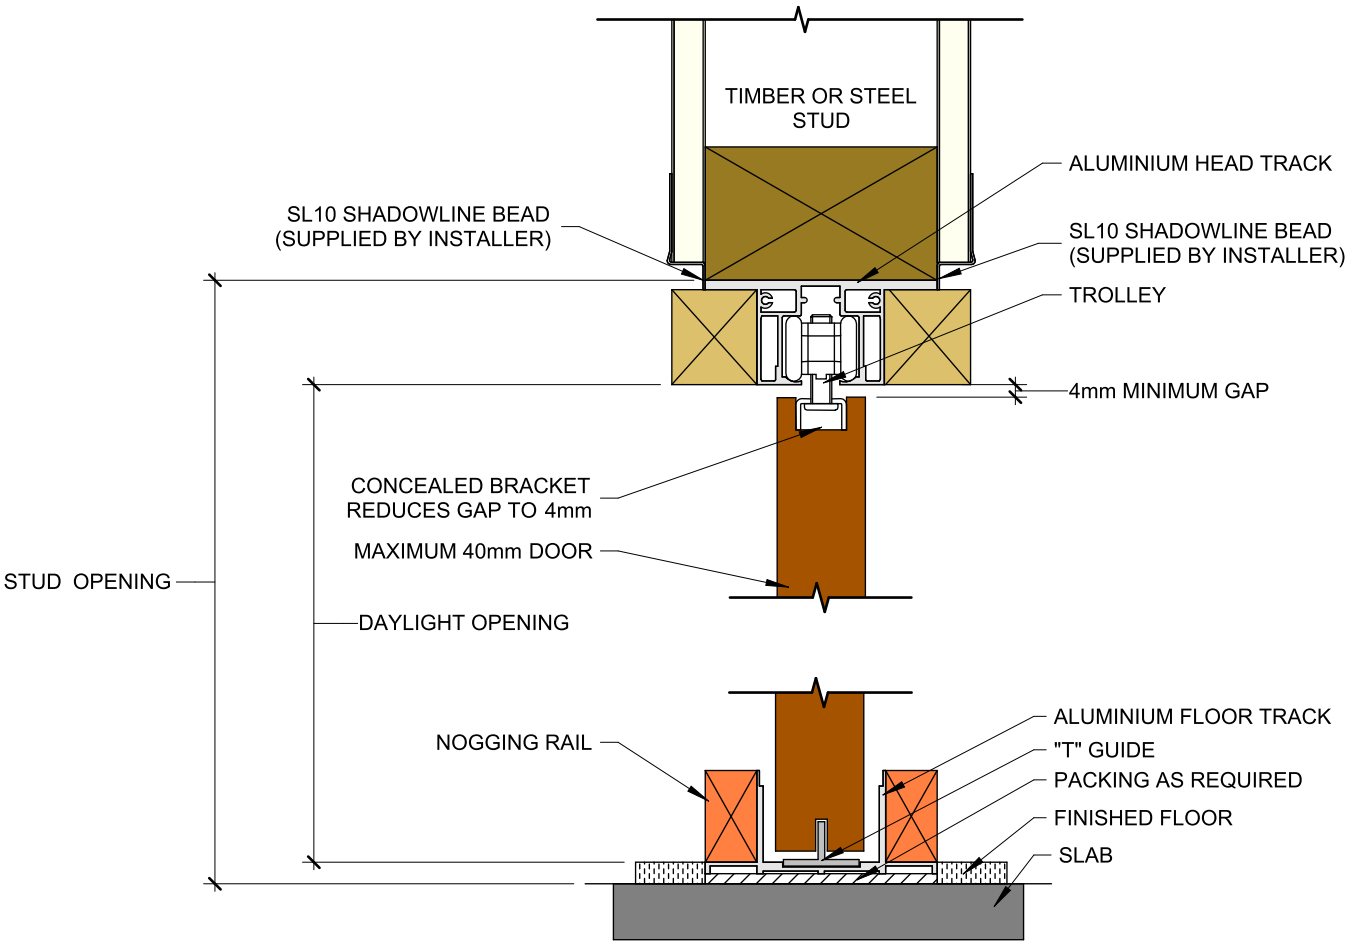

Metinno Shadwoline Full Height Detail

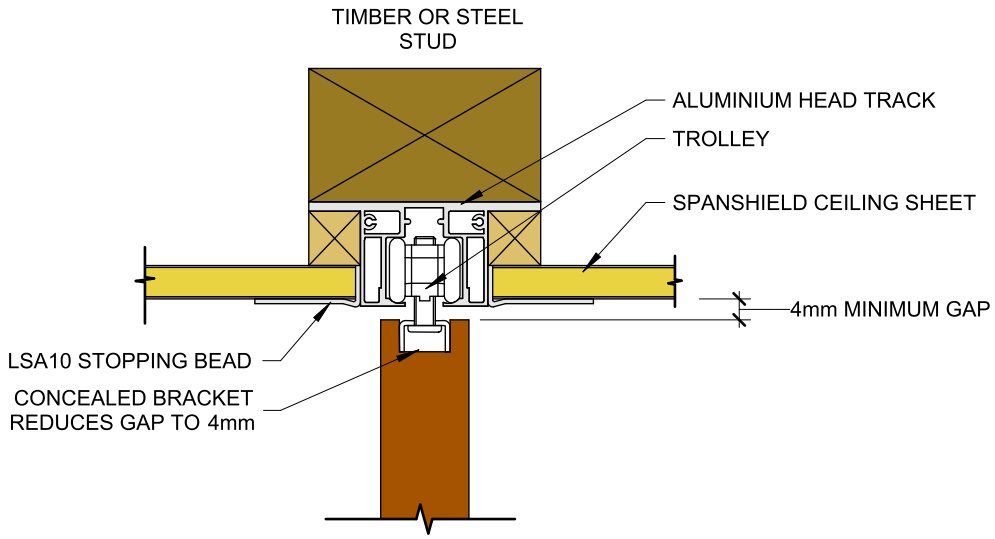

COLOUR LEGEND


- WALL PLASTERBOARD
- CEILING PLASTERBOARD
- ALUMINIUM EXTRUSION
- TIMBER ARCHITRAVES/JAMBS
- SOUNDSHEILD PLASTERBOARD
- CONCRETE SLAB
- TIMBER PACKER/STUDS
- NOGGING RAIL
- **TIMBER (SUPPLIED)**
- DOOR
- GLASS

METINNO SHADOWLINE CAVITY SLIDER UNIT

METINNO

Sheet No.
A108

Detail 10 | Metinno Aluminium Cavity Sliding Door

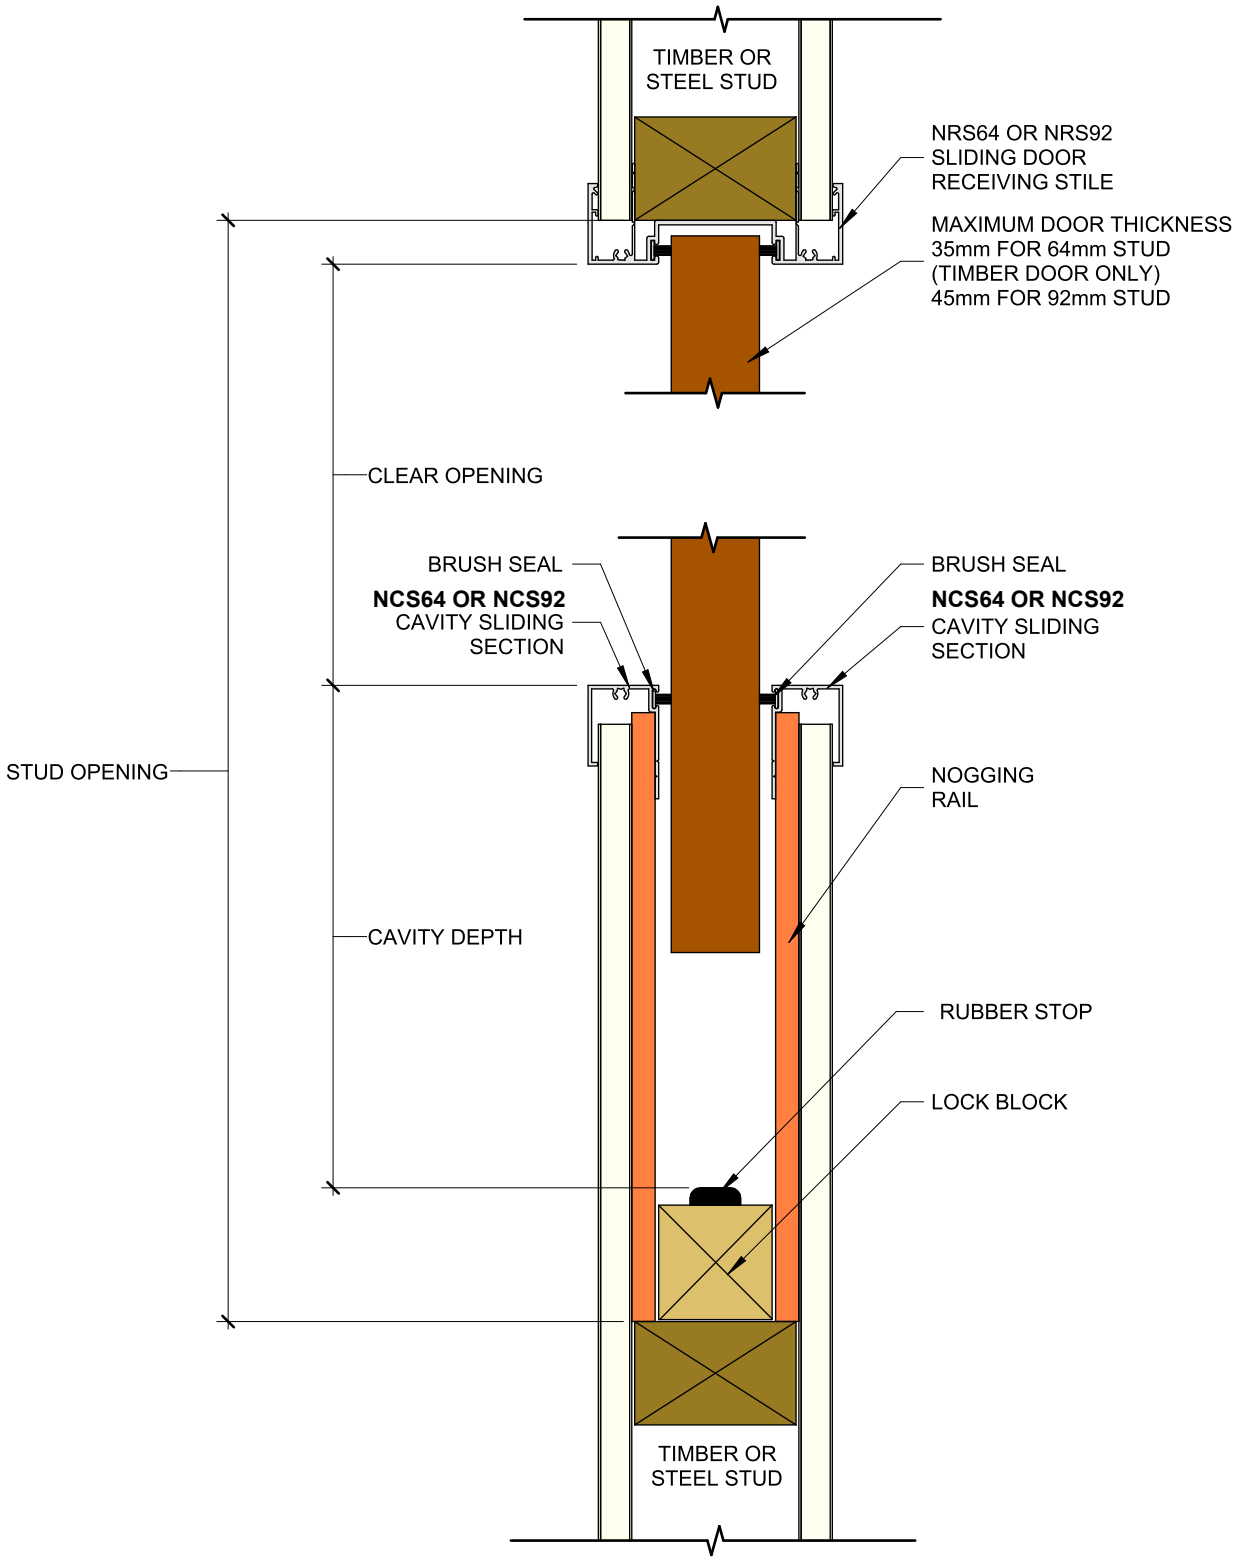

COLOUR LEGEND


- WALL PLASTERBOARD
- CEILING PLASTERBOARD
- ALUMINIUM EXTRUSION
- TIMBER ARCHITRAVES/JAMBS
- SOUNDSHEILD PLASTERBOARD
- CONCRETE SLAB
- TIMBER PACKER/STUDS
- NOGGING RAIL
- **TIMBER (SUPPLIED)**
- DOOR
- GLASS

METINNO ALULINE CAVITY SLIDER UNIT


METINNO

Sheet No.
A201

Detail 14 | Metinno Aluminium Head Track & Roller

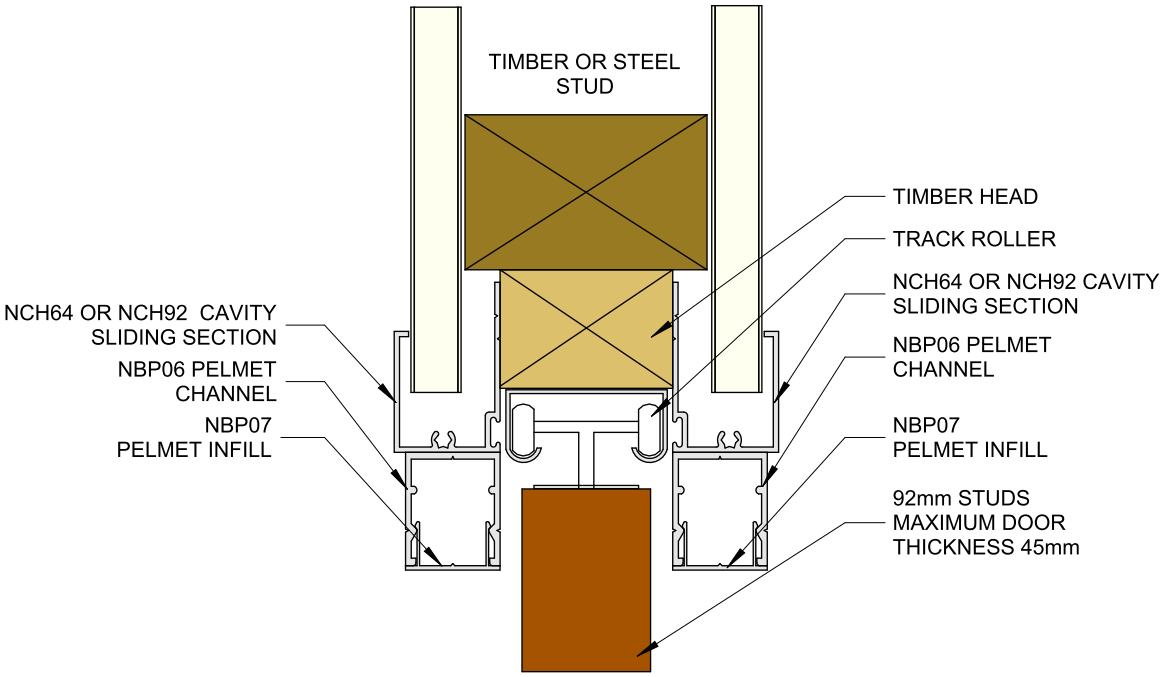

Detail 15 | Metinno Aluminium Recessed Closing Stile

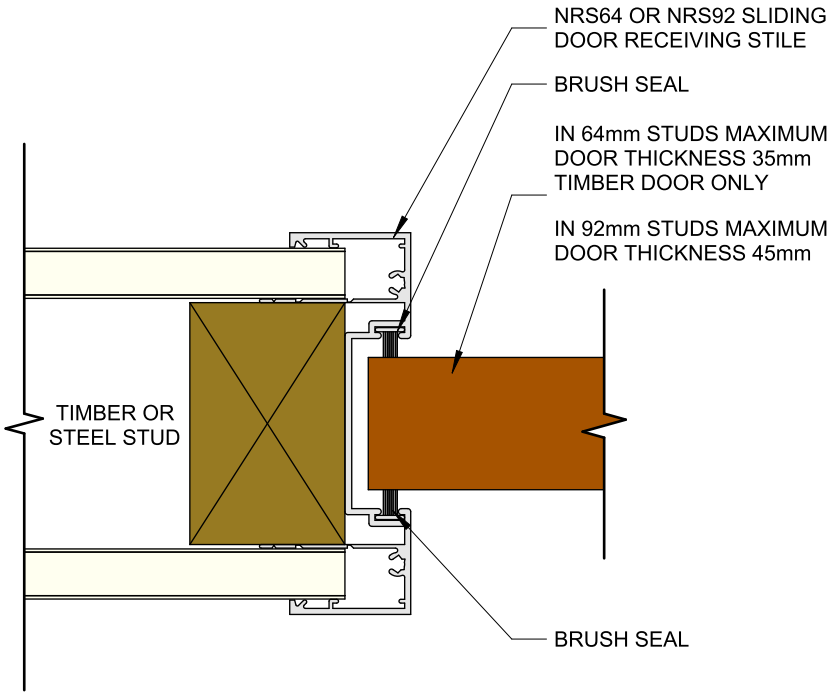

COLOUR LEGEND


- WALL PLASTERBOARD
- CEILING PLASTERBOARD
- ALUMINIUM EXTRUSION
- TIMBER ARCHITRAVES/JAMBS
- SOUNDSHEILD PLASTERBOARD
- CONCRETE SLAB
- TIMBER PACKER/STUDS
- NOGGING RAIL
- **TIMBER (SUPPLIED)**
- DOOR
- GLASS

METINNO ALULINE CAVITY SLIDER UNIT


METINNO

Sheet No.
A202


Detail 16 | Metinno Aluminium Overall Standard Opening Between STUDS

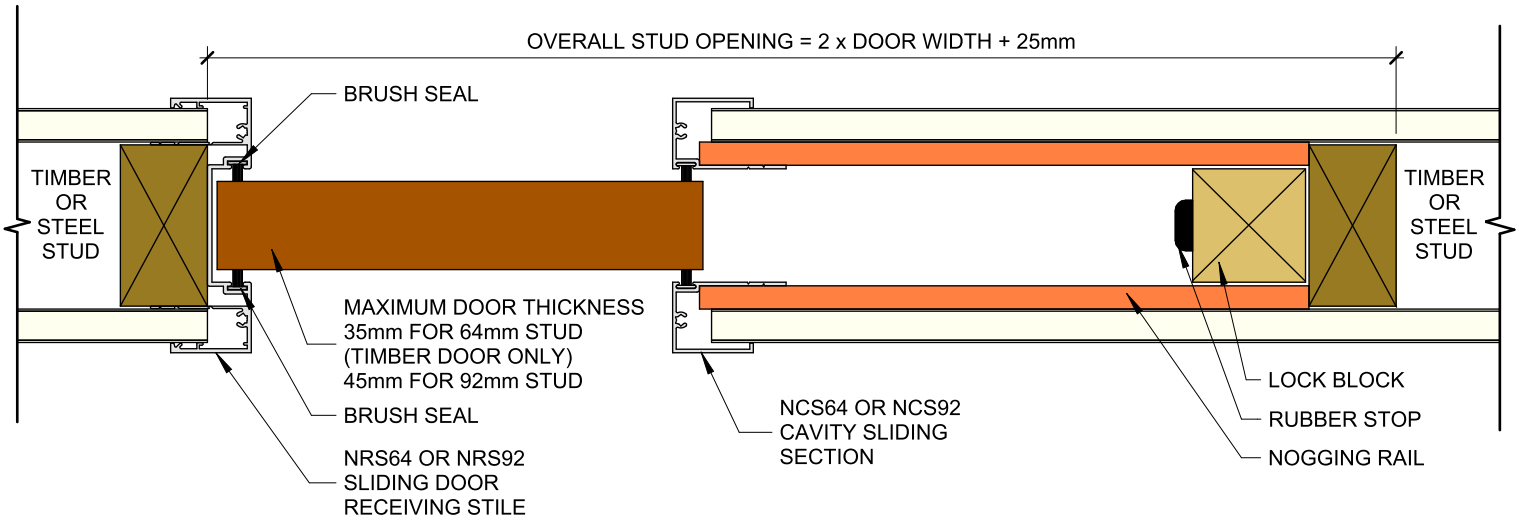

Detail 17 | Metinno Aluminium Clear Opening

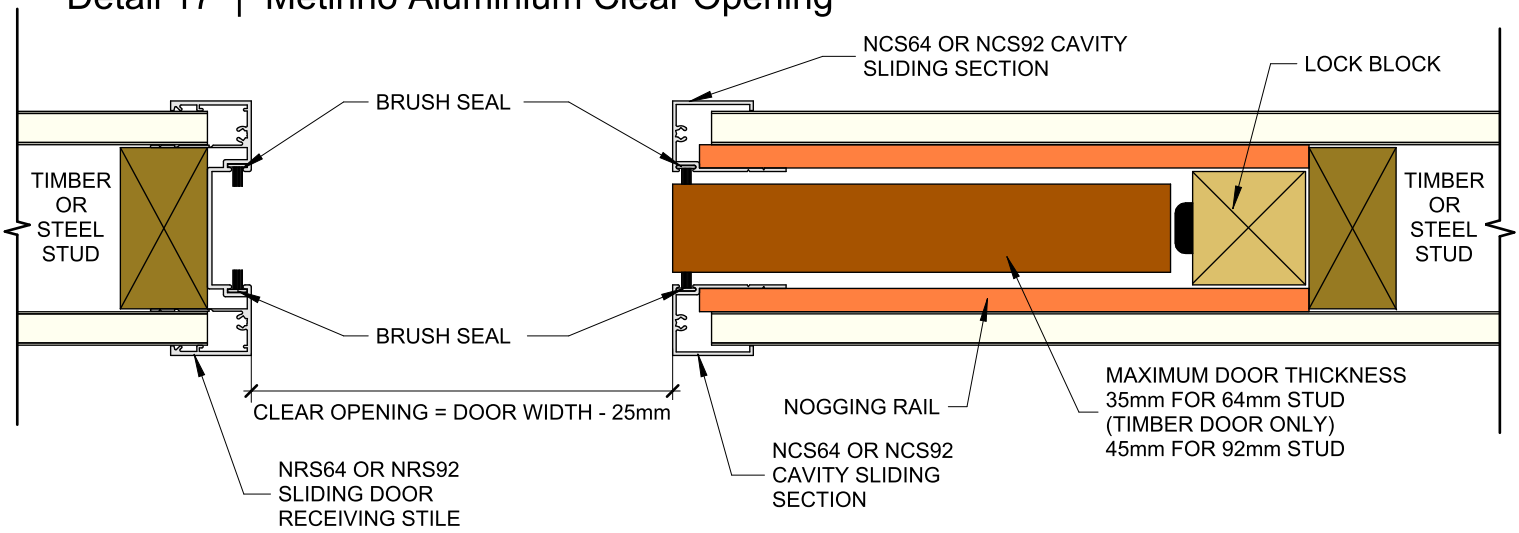

Detail 18 | Metinno Aluminium Clear Opening with Handle Allowance

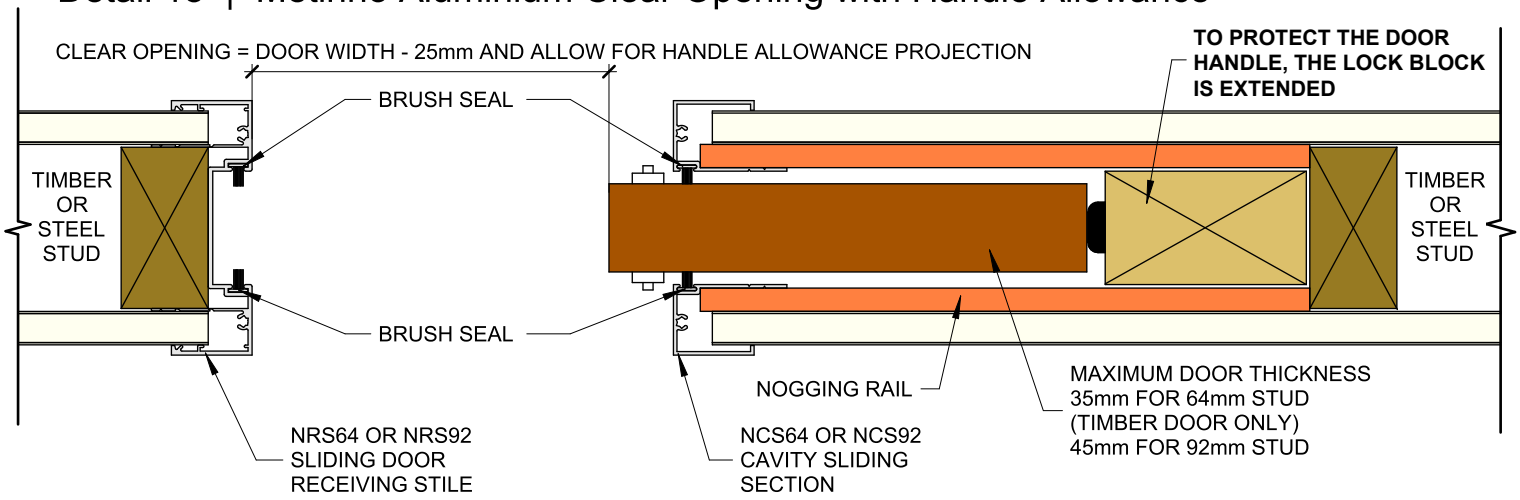


COLOUR LEGEND

- WALL PLASTERBOARD
- TIMBER ARCHITRAVES/JAMBS
- TIMBER PACKER/STUDS
- DOOR
- CEILING PLASTERBOARD
- SOUNDSHEILD PLASTERBOARD
- NOGGING RAIL
- GLASS
- ALUMINIUM EXTRUSION
- CONCRETE SLAB
- **TIMBER (SUPPLIED)**

METINNO ALULINE CAVITY SLIDER UNIT OPENINGS


METINNO

Sheet No.
A203

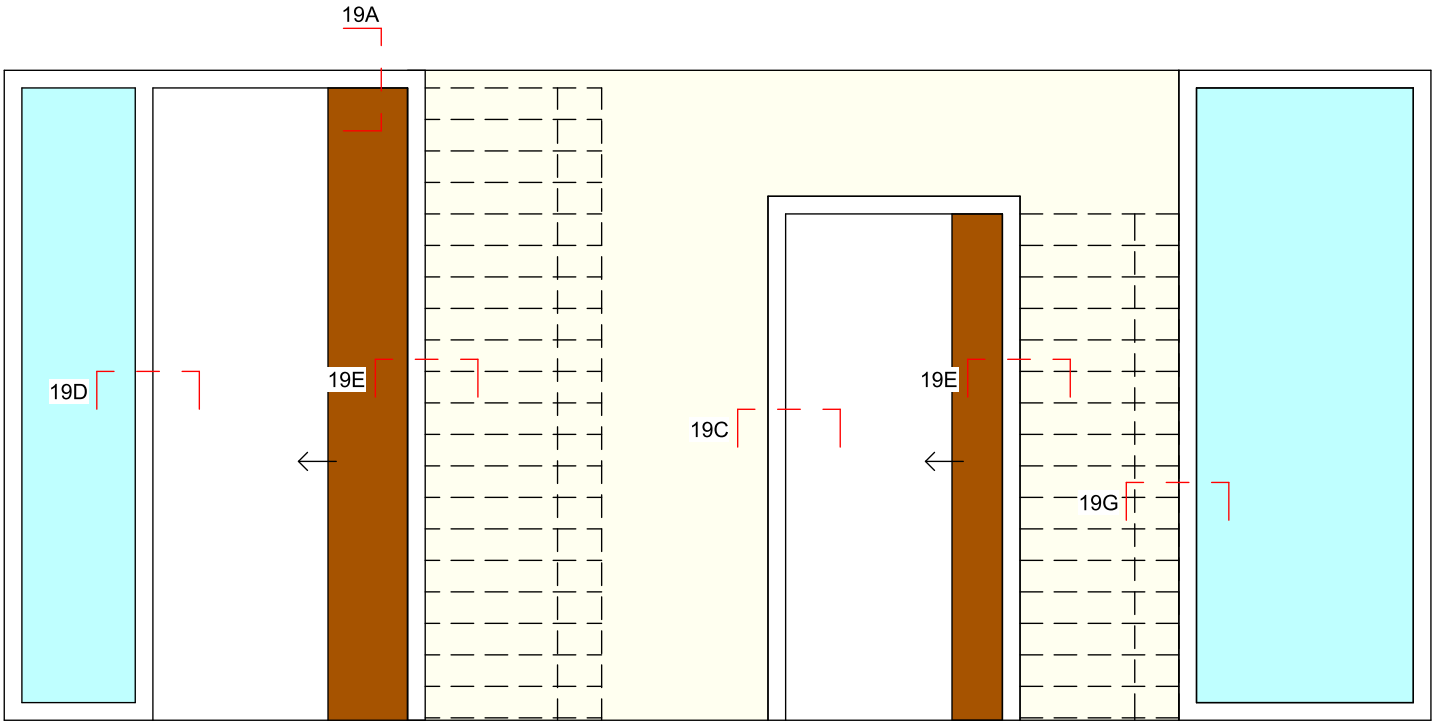

Full-Height Door

Single Door Wall-Above

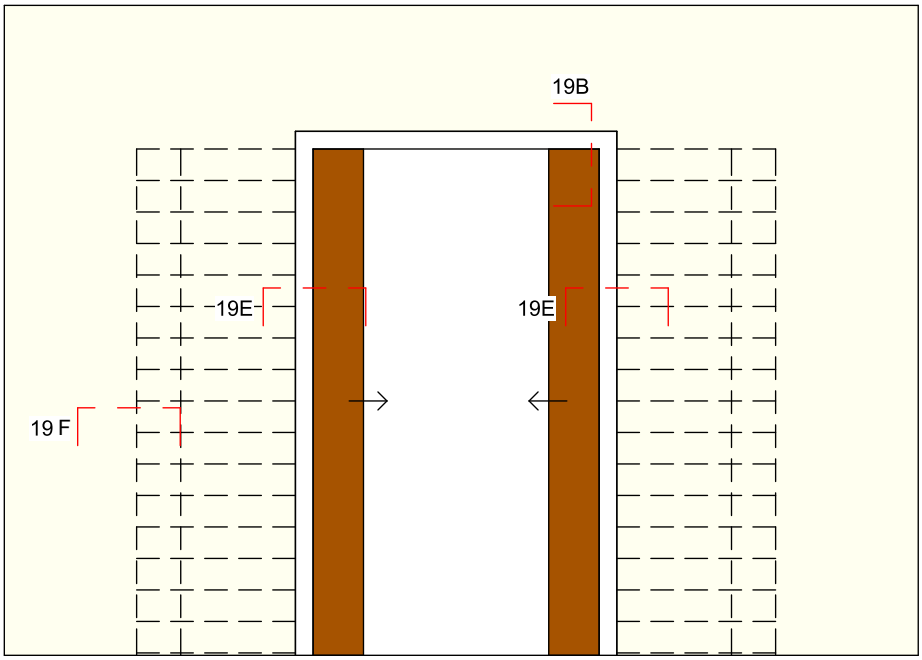

Double Door

COLOUR LEGEND


WALL PLASTERBOARD	TIMBER ARCHITRAVES/JAMBS	TIMBER PACKER/STUDS	DOOR
CEILING PLASTERBOARD	SOUNDSHEILD PLASTERBOARD	NOGGING RAIL	GLASS
ALUMINIUM EXTRUSION	CONCRETE SLAB	**TIMBER (SUPPLIED)**	

METINNO ALULINE UNIT | ASSEMBLY DETAIL FOR 64mm OR 92mm STUDS


METINNO

Sheet No.
A204


Detail 19A | Metinno Aluminium Head Track & Pelmets for Full Height Option

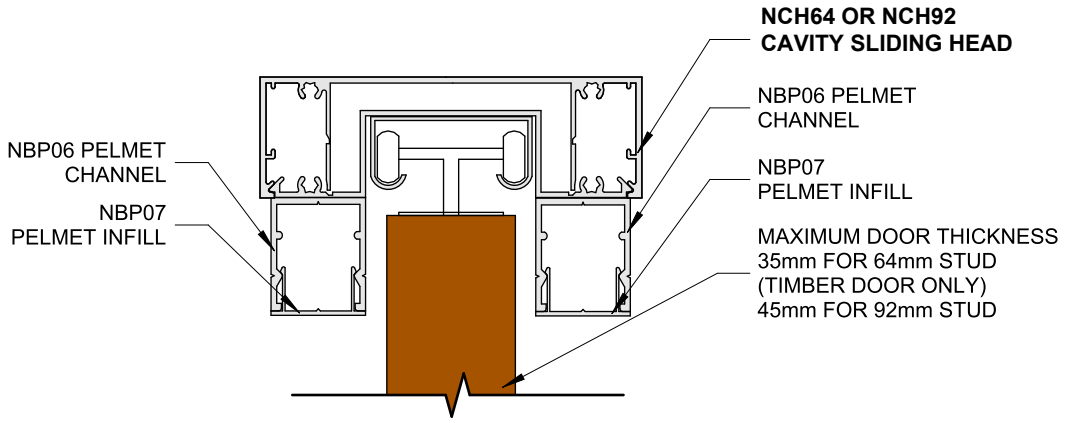

Detail 19B | Metinno Aluminium Head Track & Pelmets with Partition Above

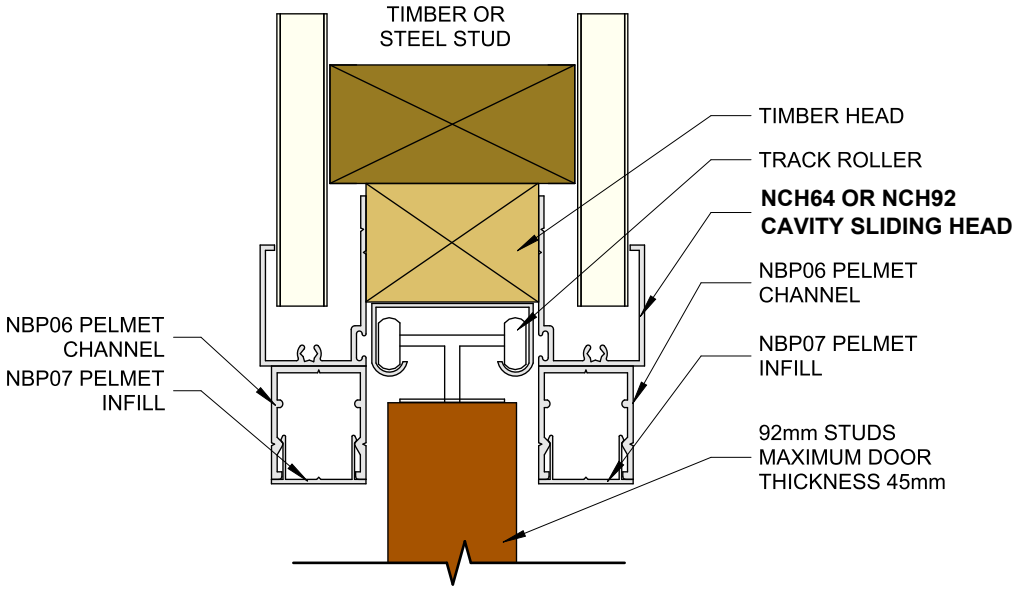

Detail 19C | Metinno Aluminium Receiver to Partition

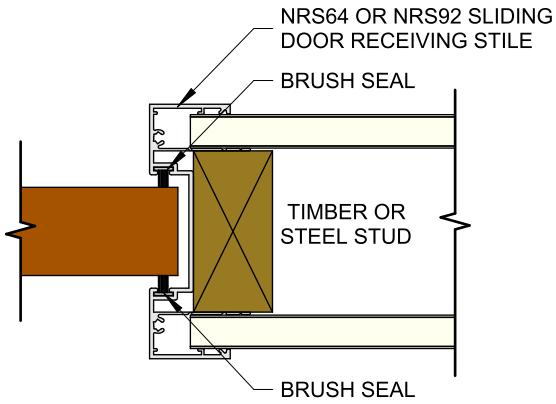

COLOUR LEGEND


- WALL PLASTERBOARD
- CEILING PLASTERBOARD
- ALUMINIUM EXTRUSION
- TIMBER ARCHITRAVES/JAMBS
- SOUNDSHEILD PLASTERBOARD
- CONCRETE SLAB
- TIMBER PACKER/STUDS
- NOGGING RAIL
- **TIMBER (SUPPLIED)**
- DOOR
- GLASS

METINNO ALULINE UNIT | ASSEMBLY DETAIL FOR 64mm OR 92mm STUDS


METINNO

Sheet No.
A205

Detail 19D | Metinno Aluminium Receiver to Glass Junction

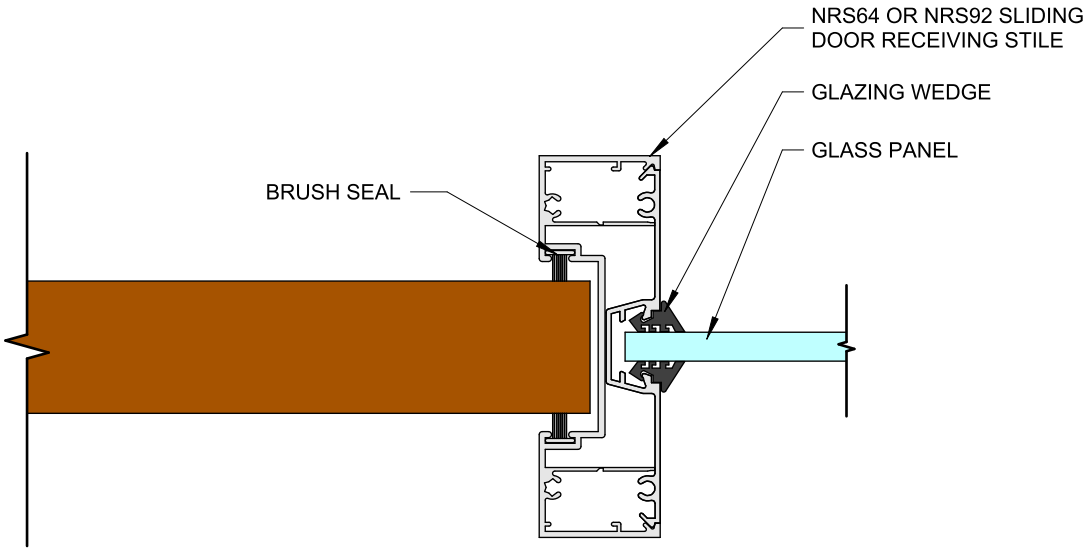

Detail 19E | Metinno Aluminium Cavity Stile Detail

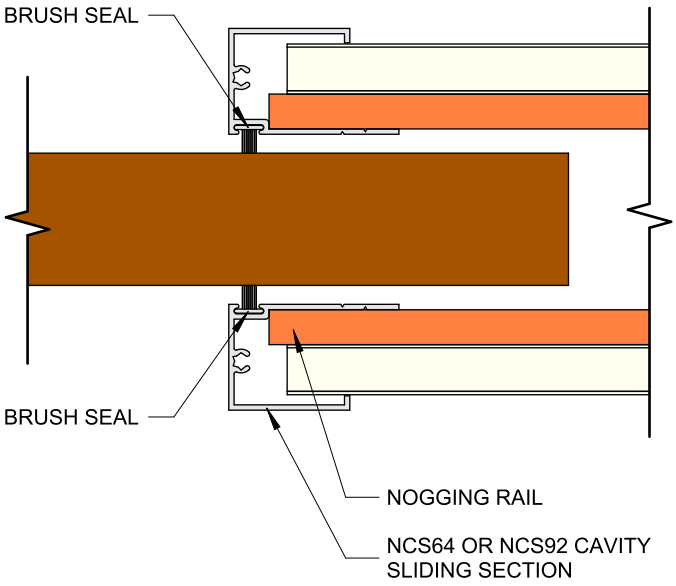

COLOUR LEGEND


WALL PLASTERBOARD	TIMBER ARCHITRAVES/JAMBS	TIMBER PACKER/STUDS	DOOR
CEILING PLASTERBOARD	SOUNDSHEILD PLASTERBOARD	NOGGING RAIL	GLASS
ALUMINIUM EXTRUSION	CONCRETE SLAB	**TIMBER (SUPPLIED)**	

METINNO ALULINE UNIT | ASSEMBLY DETAIL FOR 64mm OR 92mm STUDS


METINNO

Sheet No.
A206

Detail 19F | Metinno Aluminium Rear of Cavity Detail

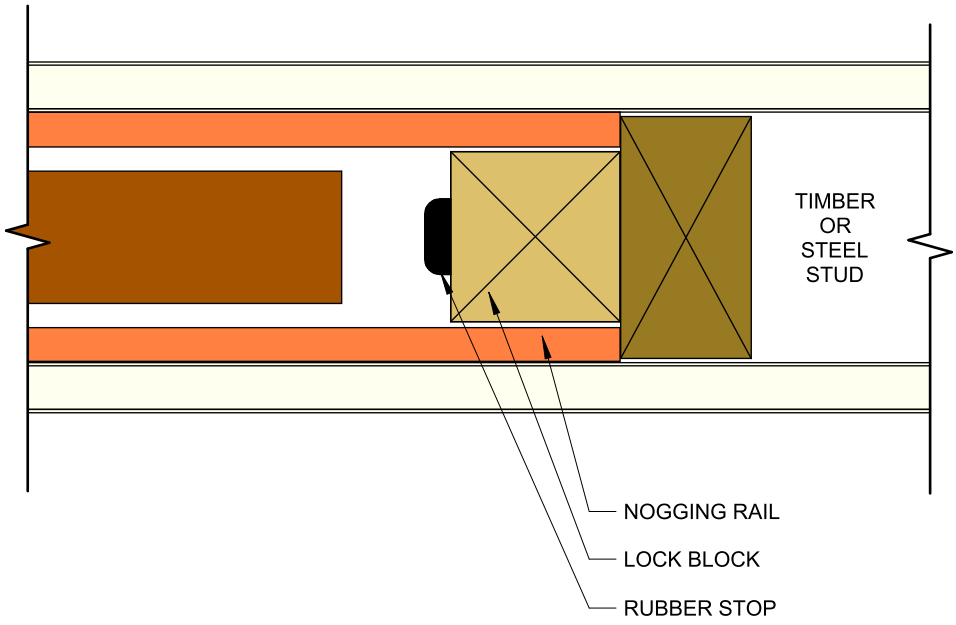

Detail 19G | Metinno Aluminium Rear of Cavity to Glass Junction

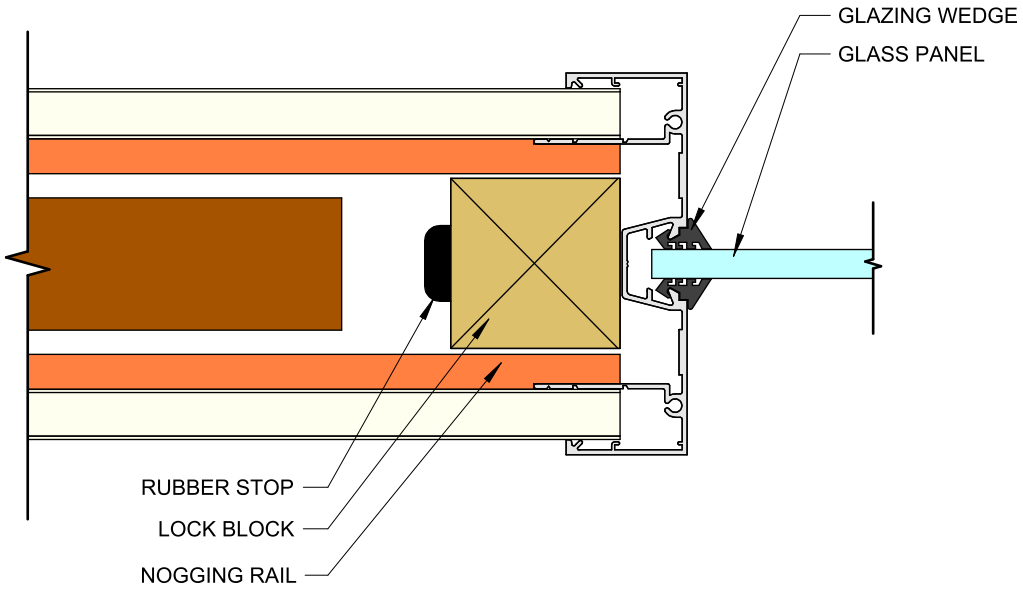

COLOUR LEGEND

- WALL PLASTERBOARD
- CEILING PLASTERBOARD
- ALUMINIUM EXTRUSION
- TIMBER ARCHITRAVES/JAMBS
- SOUNDSHEILD PLASTERBOARD
- CONCRETE SLAB
- TIMBER PACKER/STUDS
- NOGGING RAIL
- **TIMBER (SUPPLIED)**
- DOOR
- GLASS

METINNO ALULINE UNIT | ASSEMBLY DETAIL FOR 64mm OR 92mm STUDS

METINNO

Sheet No.
A207